Apache

Beryl Field Layout

Subsea Facilities Schematic

BM-D-U-00-FD-003
Rev Jan 2020
NOT TO SCALE

Buckland Bundle
North and South A

- 40.5" Carrier Pipe
- 4" Gas Lift Line
- 8" Production Line
- 12" Water Injection Line
- Chemical Lines
- Control Lines

South B

- 27.5" Carrier Pipe
- 4" Gas Lift Line
- 8" Production Line
- 8" Water Injection Line
- Chemical Lines
- Control Lines

Skene / Callater Bundle

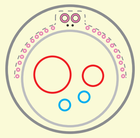
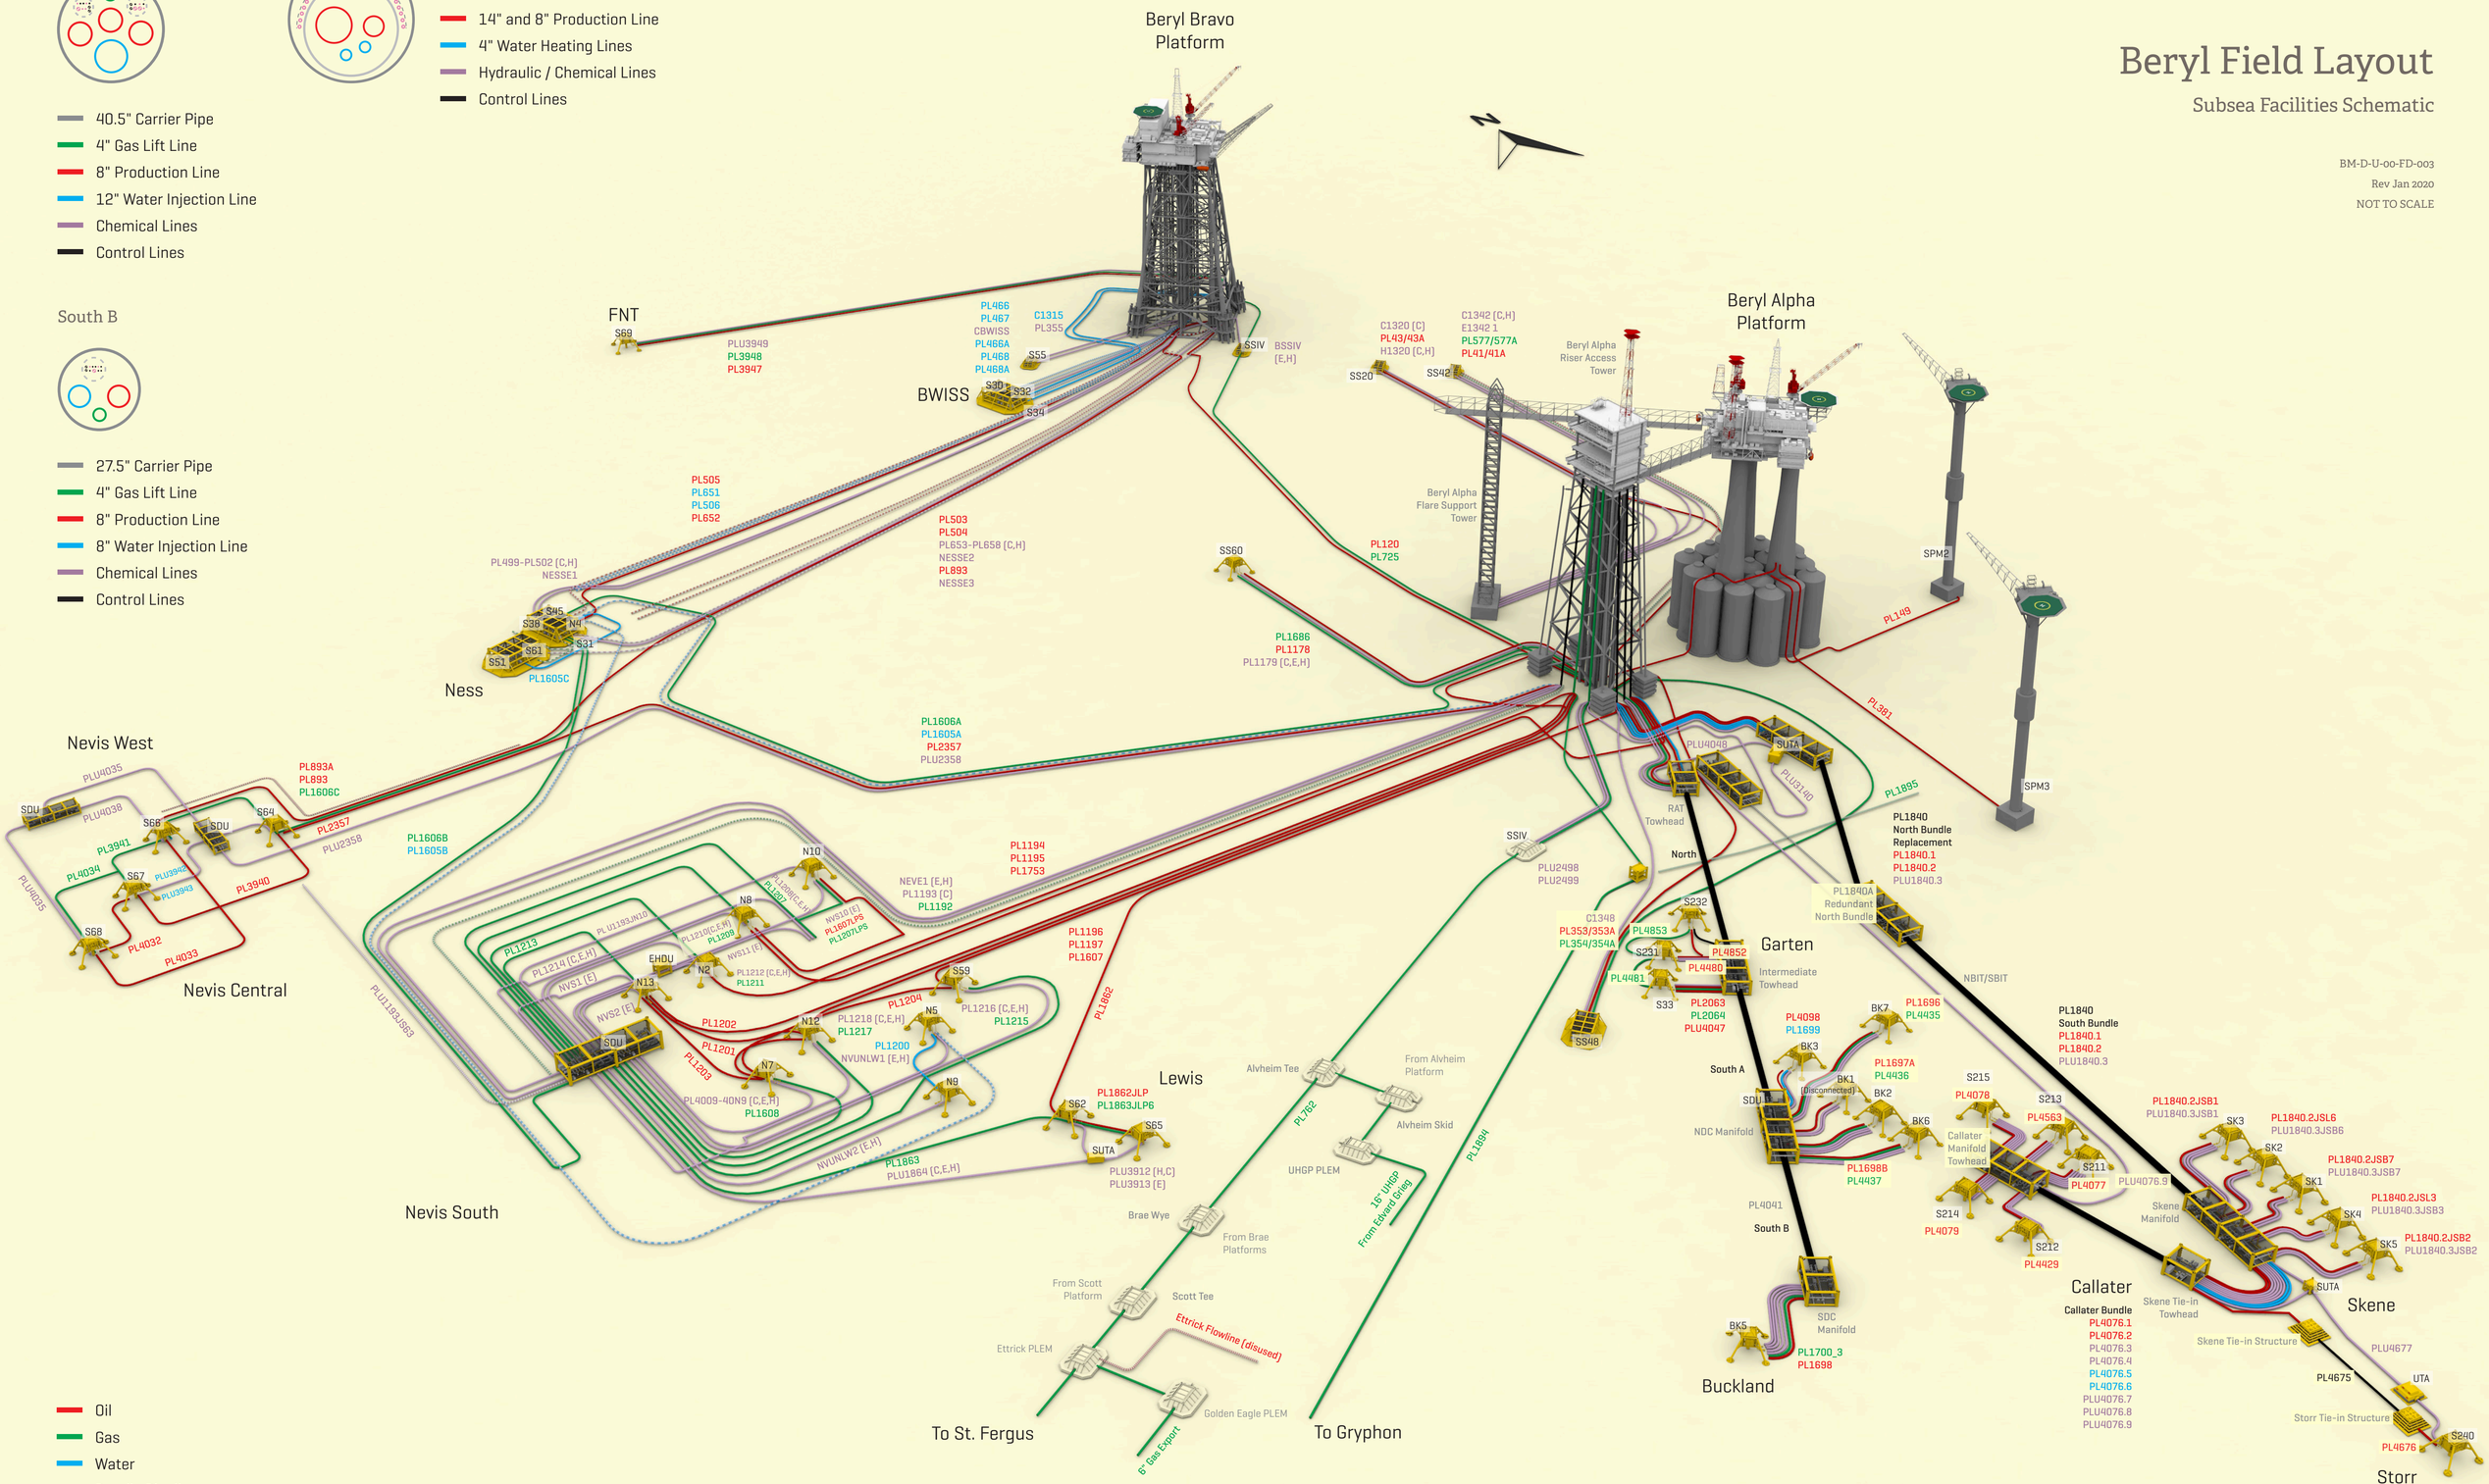
- 45.5" Carrier Pipe
- 30" Sleeve
- 14" and 8" Production Line
- 4" Water Heating Lines
- Hydraulic / Chemical Lines
- Control Lines